


## TRENCH DETAIL

NO SCALE

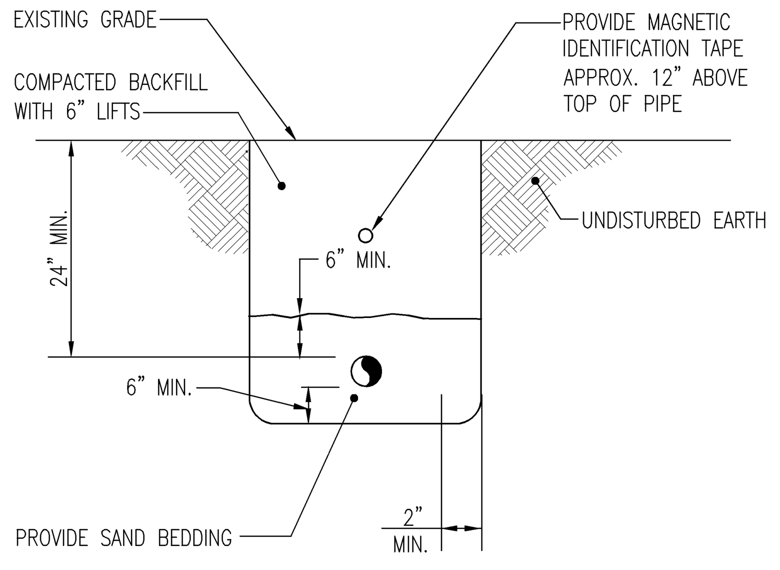


## FIRE PROTECTION SITE PLAN – WARSAW CAMPUS

SCALE: 1" = 50'-0"

## NOTES THIS SHEET

1. PROVIDE 8" PIPE FOR FIREMAIN INCLUDE TEE CONNECTION REFER TO SHEET FP0.1 FOR CONTENTION. REFER TO TRENCH DETAIL ON THIS DRAWING.

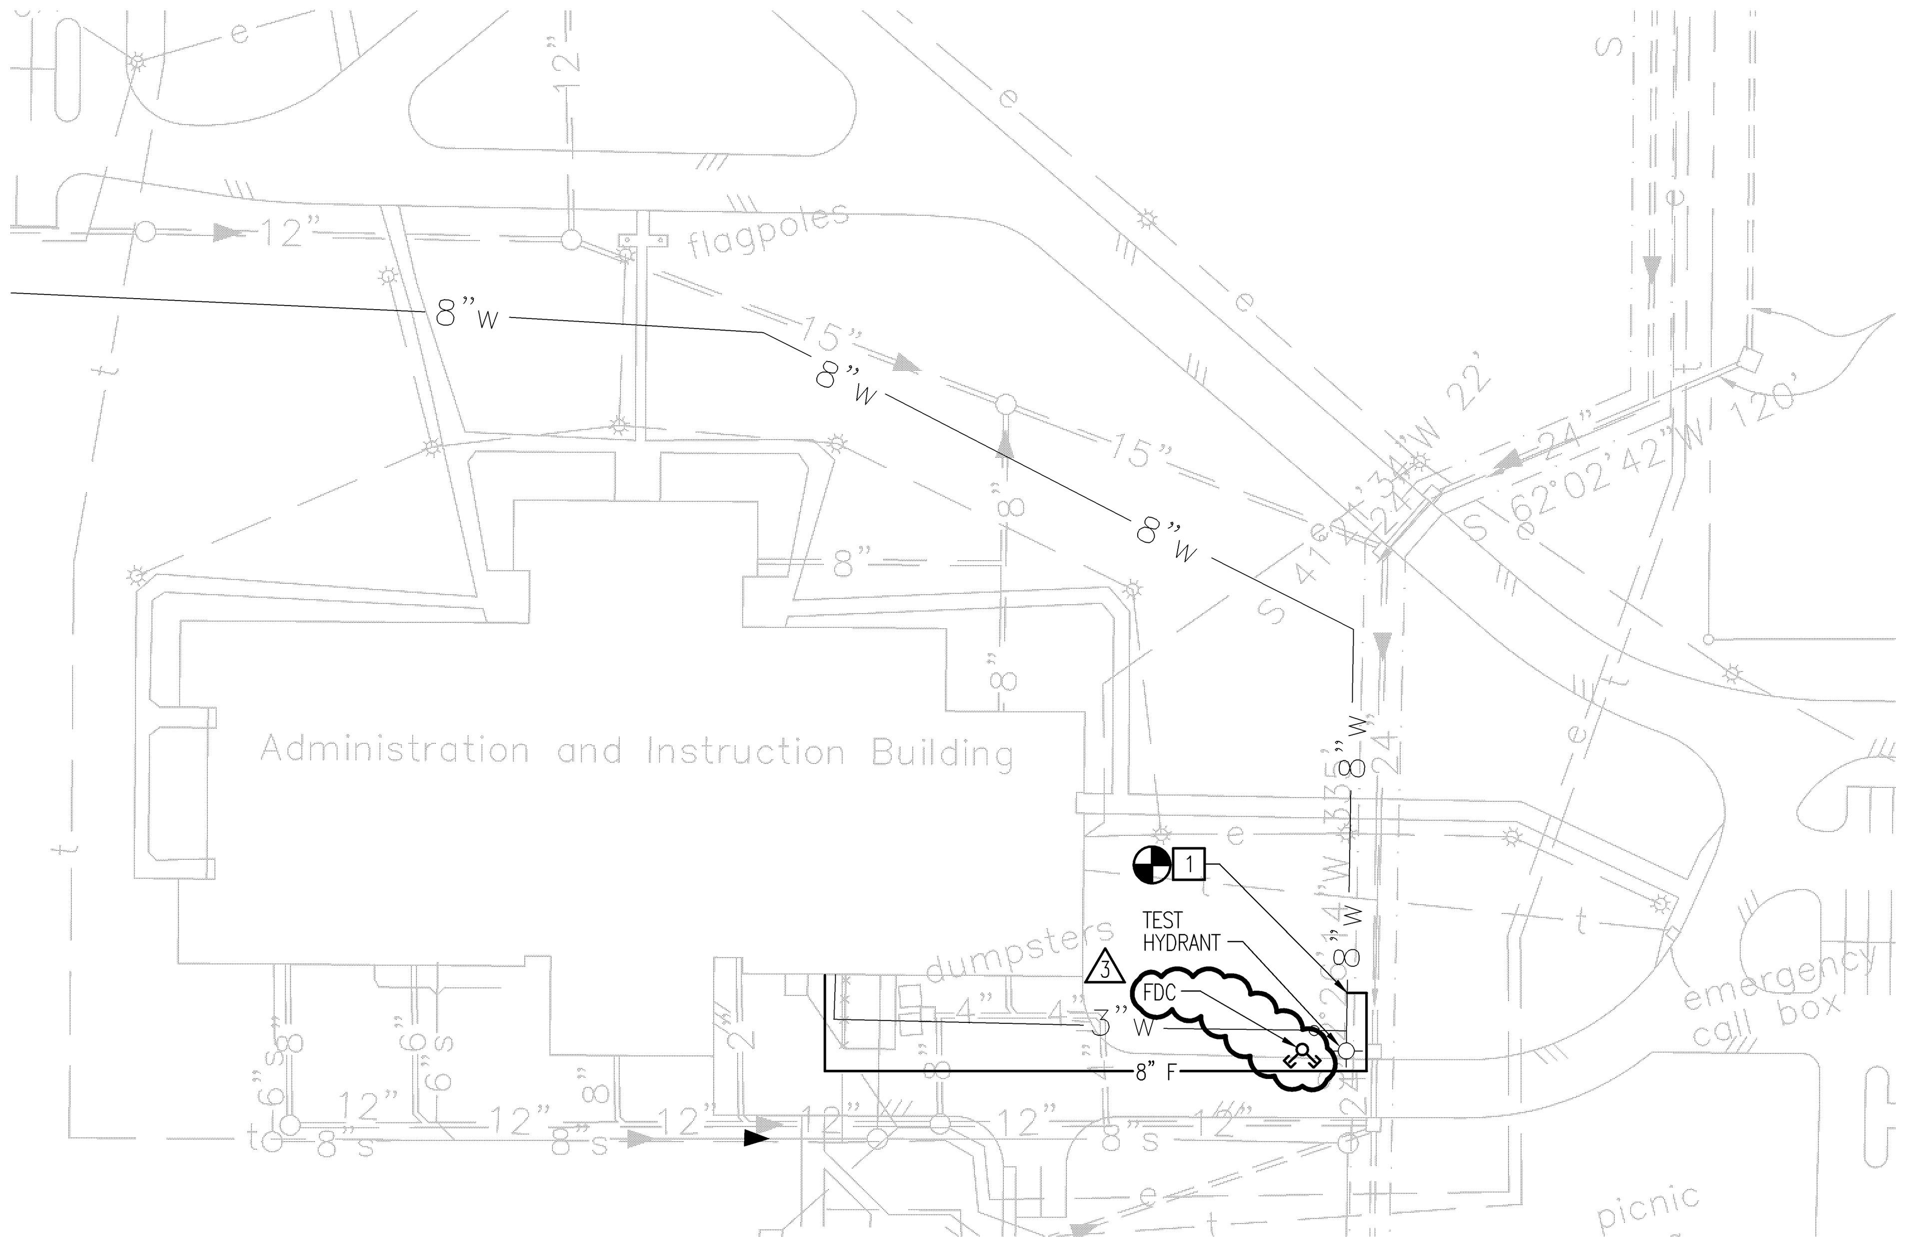


## FIRE PROTECTION BUILDING SECTION – WARSAW CAMPUS

SCALE: 3/32" = 1'-0"

Pace COLLABORATIVE
MECHANICAL ELECTRICAL ENGINEERS
VIRGINIA BEACH, VA - 757-499-7223

## GRAPHIC SCALES

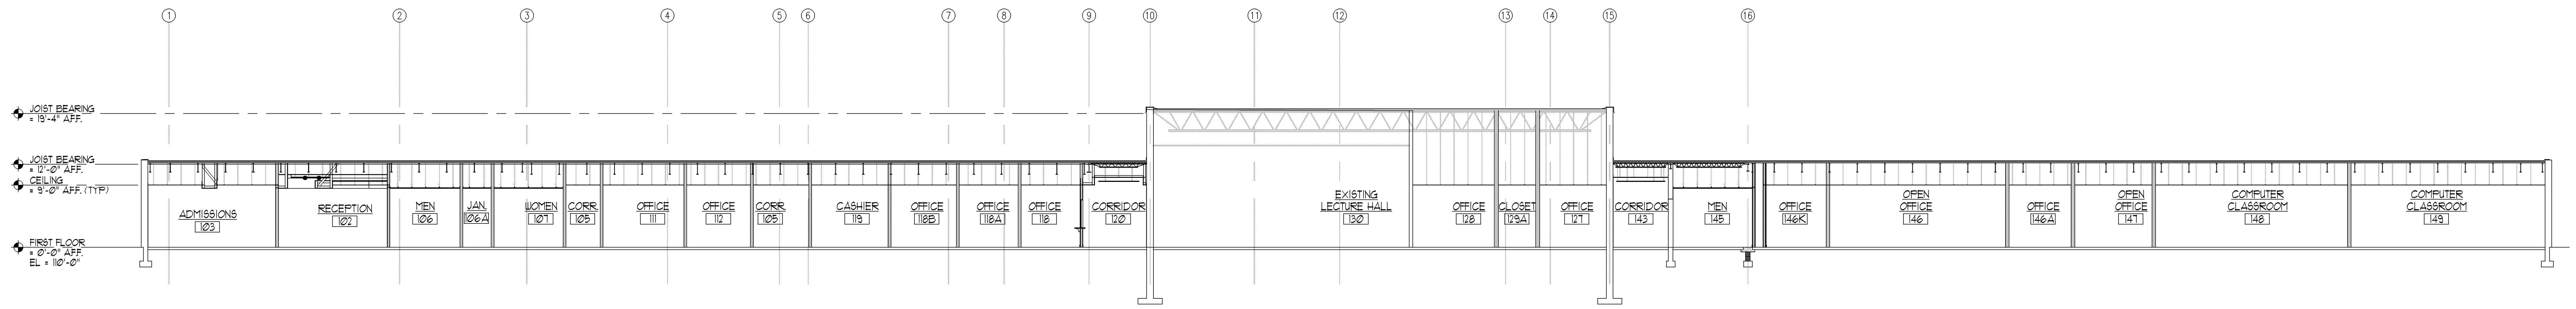1" = 50'-0" — 50' 25' 0' 50' 100' 150'

3/32" = 1'-0" — 5' 0' 5' 10' 20' 30'

nbj ARCHITECTURE
A Professional Limited Company
GROVE PARK SQUARE
11537-B NUCKOLS ROAD
Richmond, Virginia 23059
(804) 273-9811 fax: (804) 273-9843

RAPPAHANNOCK COMMUNITY COLLEGE
CAMPUS RENOVATIONS
WARSAW + GLENNS, VIRGINIA
PC: 260-17712

FIRE PROTECTION SITE PLAN AND BUILDING SECTION - WARSAW CAMPUS

Date: APRIL 21, 2010

| REVISIONS | |
|---|---|
| NO. | DATE |
| 1 | FEBRUARY 9, 2010 |
| 2 | MARCH 3, 2010 |
| 3 | APRIL 21, 2010 |

COMMONWEALTH OF VIRGINIA
JOHN M. NEWELL
Lic. No. 035329
04.21.10
PROFESSIONAL ENGINEER

Sheet SP2.1W

File Number 9004